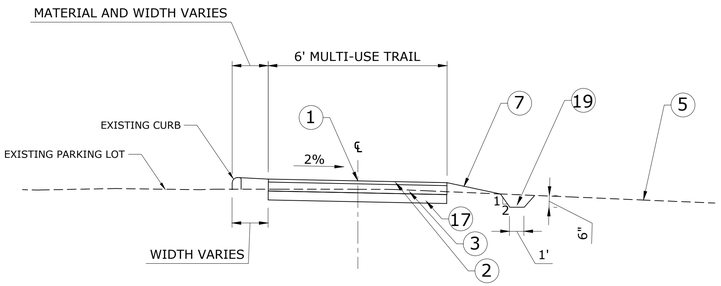

3 MULTI-USE TYPICAL TRAIL SECTION
SCALE: NTS

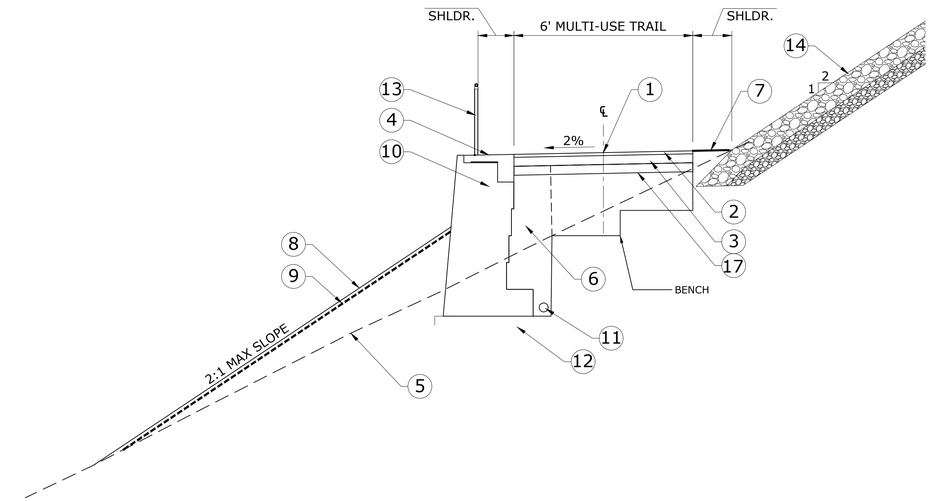

2 MULTI-USE TYPICAL TRAIL SECTION
SCALE: NTS

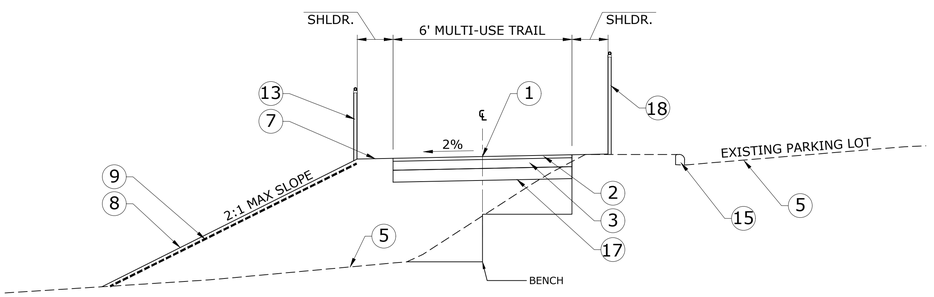

1 MULTI-USE TYPICAL TRAIL SECTION
SCALE: NTS

LEGEND:

1. POINT OF APPLICATION OF GRADE
2. 1.25" HMA S0.25 (TRAFFIC LEVEL 1)
   1.75 " HMA S0.375 (TRAFFIC LEVEL 1)
3. 6" PROCESSED AGGREGATE BASE
4. 4" STONE SCREENINGS
5. EXISTING GRADE
6. PERVIOUS STRUCTURAL BACKFILL
7. 4" TOPSOIL AND TURF ESTABLISHMENT - LAWN (SEE PLANS FOR LOCATIONS)
8. 4" TOPSOIL AND TURF ESTABLISHMENT - NEW ENGLAND MIX (SEE PLANS FOR LOCATION)
9. EROSION CONTROL MATTING - TYPE D
10. SEGMENTAL BLOCK RETAINING WALL
11. 6" STRUCTURE UNDERDRAIN
12. 12" GRANULAR FILL
13. 4' CHAIN LINK FENCE
14. 12" MODIFIED RIPRAP ON 6" GRANULAR FILL OR AS NOTED
15. BITUMINOUS CONCRETE LIP CURBING
16. BITUMINOUS CONCRETE SIDEWALK
17. 8" SUBBASE
18. 6' CHAIN LINK FENCE (SEE PLANS FOR LOCATION)
19. GRASS SWALE

Stantec Consulting
55 Church Street, Suite 601
New Haven, CT
06510
Tel. 203.495.1645
Fax. 203.495.1652
www.stantec.com

Copyright Reserved
The Contractor shall verify and be responsible for all dimensions. DO NOT scale the drawing – any errors or omissions shall be reported to Stantec without delay.
The Copyrights to all designs and drawings are the property of Stantec. Reproduction or use for any purpose other than that authorized by Stantec is forbidden.

Consultants

Legend

Revision	By	Appd.	YY.MM.DD
REVISED PER WETLANDS COMMENTS			21.05.24

Issued	By	Appd.	YY.MM.DD

File Name: Dwn. Chkd. Dsgn. YY.MM.DD

Permit-Seal

Client/Project
CITY OF NORWALK

40 CROSS STREET TRAIL

NORWALK, CT

Title
TYPICAL SECTIONS

Project No.	Scale	
1923-103-24	AS NOTED	
Drawing No.	Sheet	Revision
C-501	06 OF 09	0