D1 NORTH ELEVATION
SCALE: 1/16" = 1'-0"

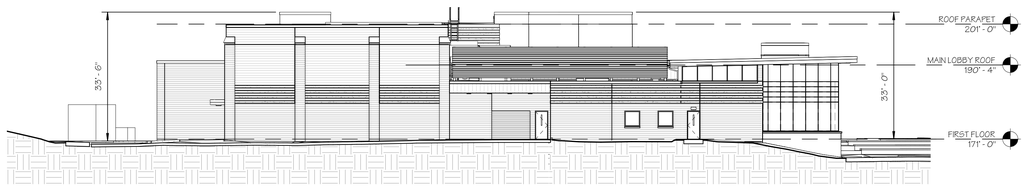

C1 SOUTH ELEVATION
SCALE: 1/16" = 1'-0"

B1 WEST ELEVATION
SCALE: 1/16" = 1'-0"

A1 EAST ELEVATION
SCALE: 1/16" = 1'-0"

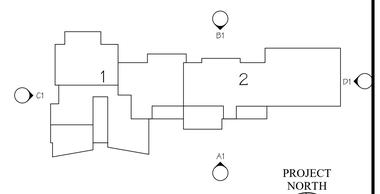

KEY PLAN

PROJECT NORTH

N

11/18/2021 2:52:39 PM
C:\Users\rosenthal\Documents\20035_Cranbury ES_Arch_2021_rosenthalSTL14.rvt

ANTINOZZI ASSOCIATES
ARCHITECTURE & INTERIORS

COPYRIGHT 2021 BY:
ANTINOZZI ASSOCIATES, P.C.
271 Fairfield Avenue
Bridgeport, Connecticut 06604
Tel: (203) 377-1300
Fax: (203) 378-3002 www.antinozzi.com

These documents have been prepared specifically for this project. Reproduction or other use of these documents is prohibited without the approval of the Architect.

CERTIFICATION:

CONSULTANT:

REVISIONS

NO.	DATE	DESCRIPTION

Cranbury Elementary School

10 Knowalot Lane, Norwalk, CT
State Project No.:103-0252 N

DRAWING TITLE:
EXTERIOR ELEVATIONS - OVERALL

SCALE:	DRAWN BY:	REVIEWED BY:
1/16" = 1'-0"	RR/KM	LMY

DRAWING NO.

A-300

DATE:	JOB NUMBER:
11/18/2021	20035