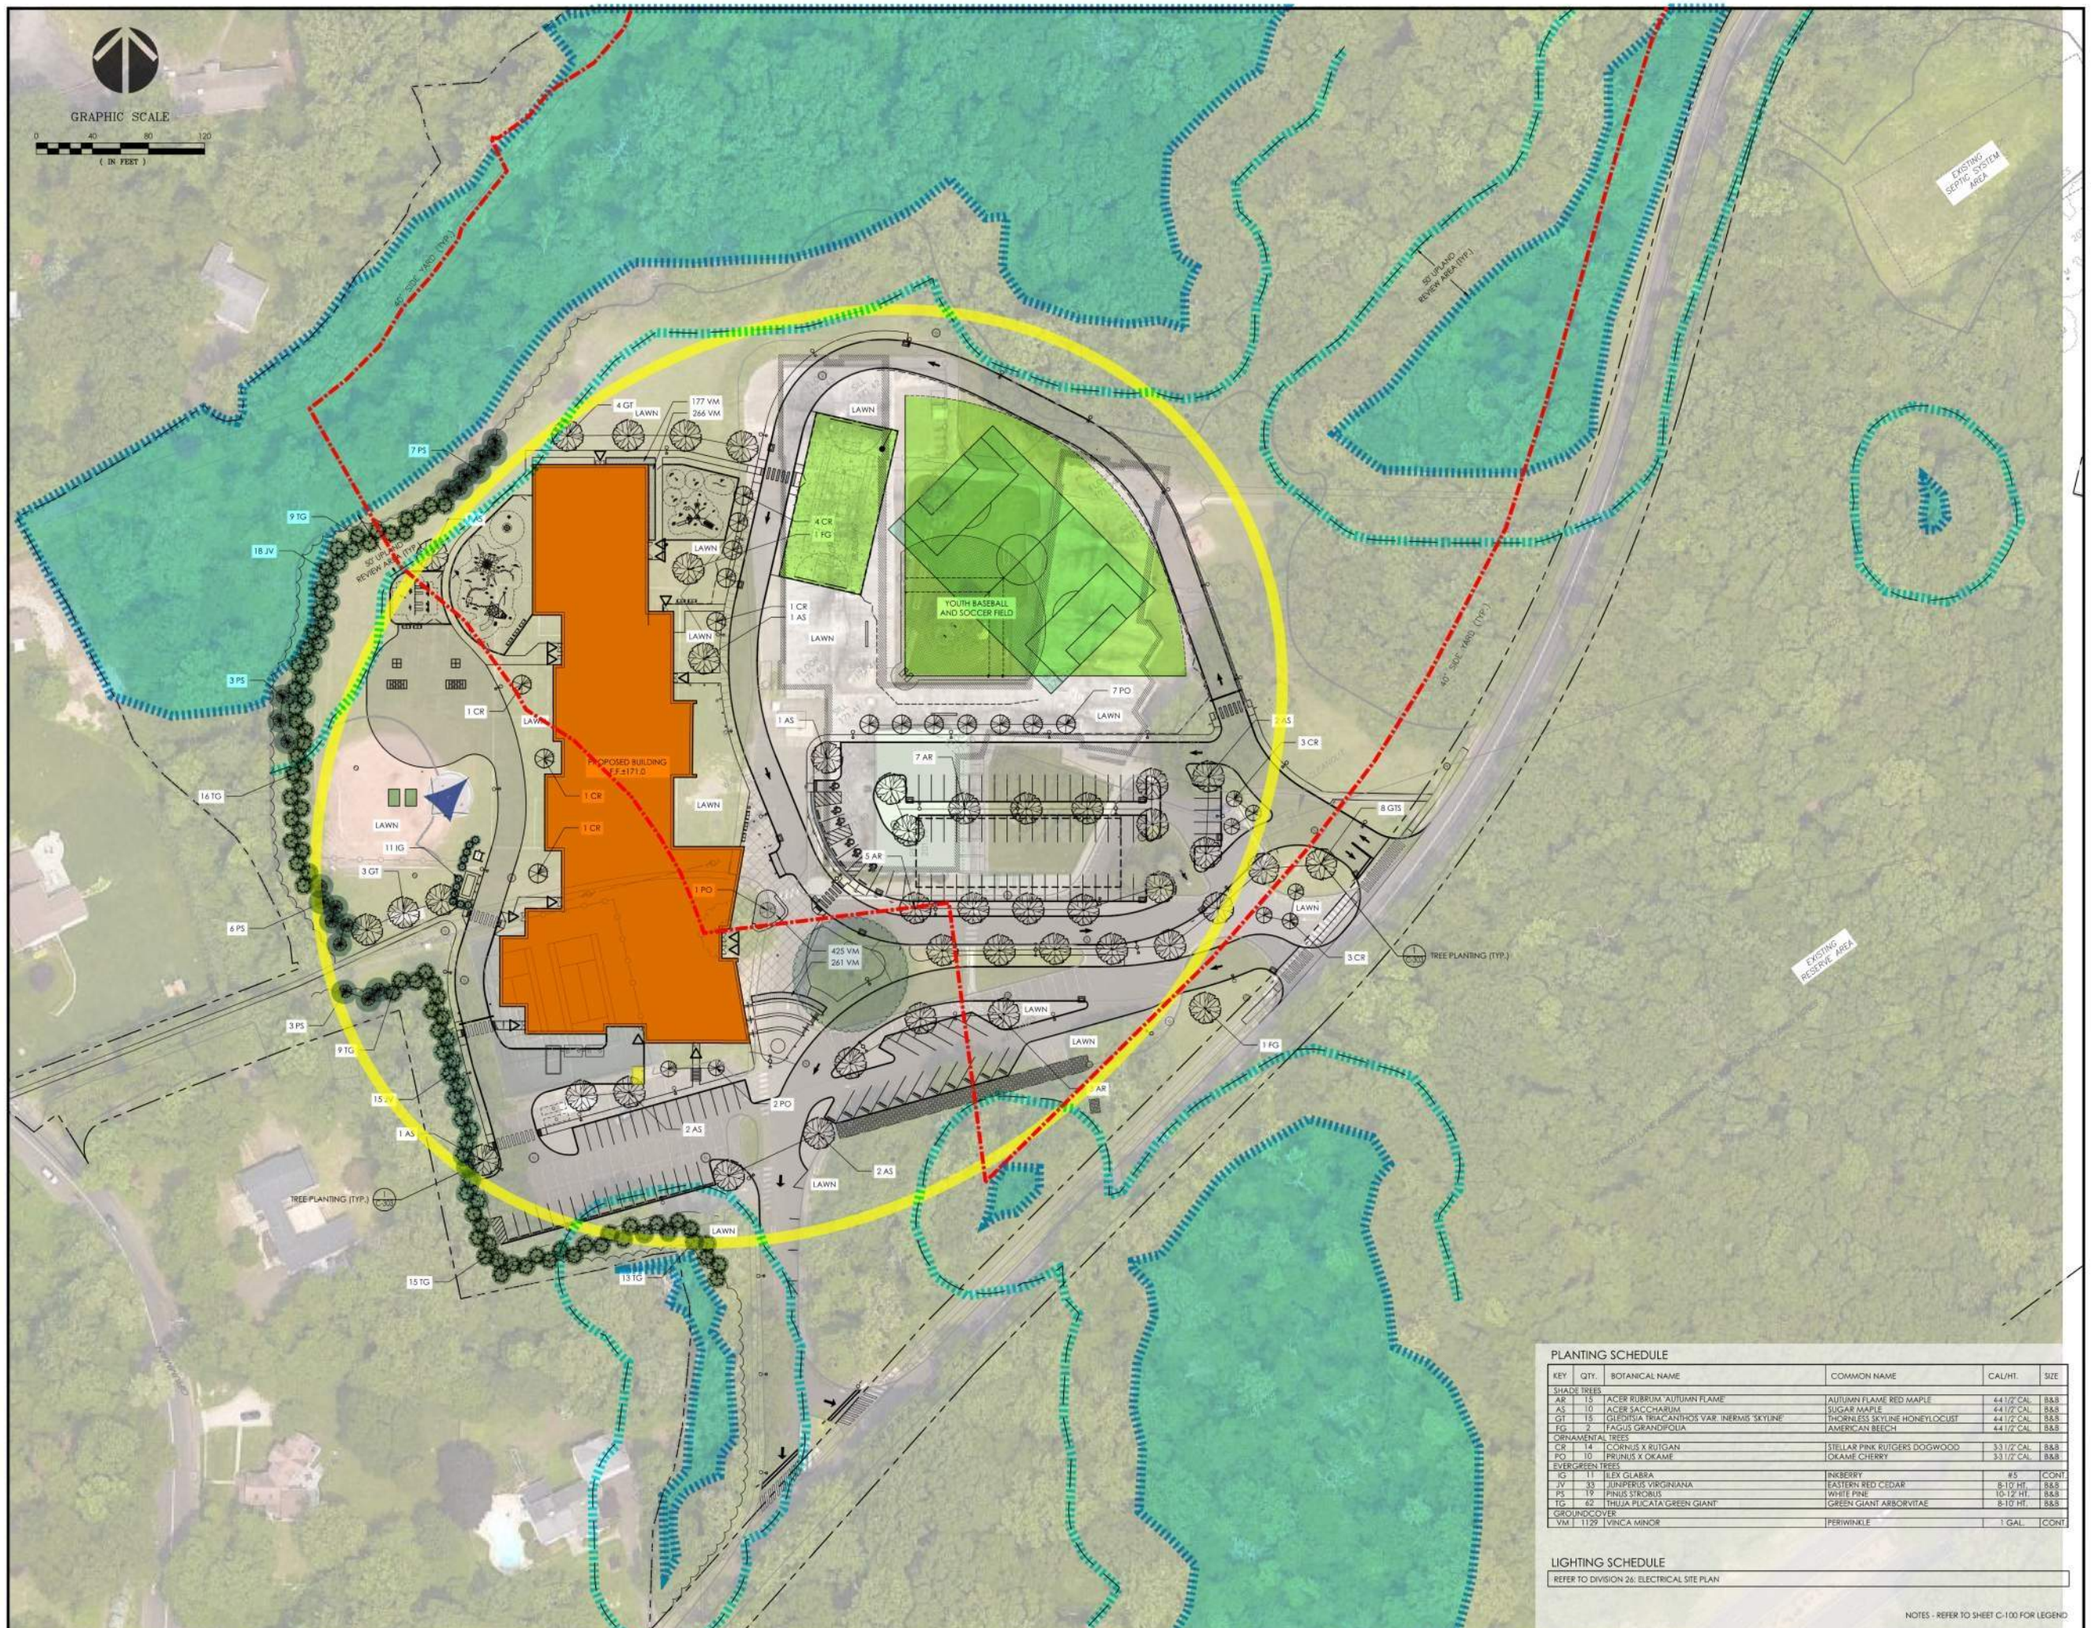

PLANTING SCHEDULE

KEY	QTY.	BOTANICAL NAME	COMMON NAME	CAL/HT.	SIZE
SHADE TREES					
AR	15	ACER RUBRUM 'AUTUMN FLAME'	AUTUMN FLAME RED MAPLE	4-4 1/2" CAL.	B&B
AS	10	ACER SACCHARUM	SUGAR MAPLE	4-4 1/2" CAL.	B&B
GT	15	GLEDITSIA TRIACANTHOS VAR. INERMIS 'SKYLINE'	THORNLESS SKYLINE HONEYLOCUST	4-4 1/2" CAL.	B&B
FG	2	FAGUS GRANDIFOLIA	AMERICAN BEECH	4-4 1/2" CAL.	B&B
ORNAMENTAL TREES					
CR	14	CORNUS X RUTGAN	STELLAR PINK RUTGERS DOGWOOD	3-3 1/2" CAL.	B&B
PO	10	PRUNUS X OKAME	OKAME CHERRY	3-3 1/2" CAL.	B&B
EVERGREEN TREES					
IG	11	ILEX GLABRA	INKBERRY	#5	CONT.
JV	33	JUNIPERUS VIRGINIANA	EASTERN RED CEDAR	8-10' HT.	B&B
PS	19	PINUS STROBUS	WHITE PINE	10-12' HT.	B&B
TG	62	THUJA PLICATA 'GREEN GIANT'	GREEN GIANT ARBORVITAE	8-10' HT.	B&B
GROUNDCOVER					
VM	1129	VINCA MINOR	PERIWINKLE	1 GAL.	CONT.

LIGHTING SCHEDULE

REFER TO DIVISION 26: ELECTRICAL SITE PLAN

NOTES - REFER TO SHEET C-100 FOR LEGEND

ANTINOZZI ASSOCIATES
ARCHITECTURE & INTERIORS

COPYRIGHT 2019 BY:
ANTINOZZI ASSOCIATES, P.C.
271 Fairfield Avenue
Bridgeport, Connecticut 06604
Tel: (203) 377-1300
Fax: (203) 378-3002

301 Merritt 7
Norwalk, Connecticut 06851
Tel: (203) 956-5460 www.antinozzi.com

These documents have been prepared specifically for this project. Reproduction or other use of these documents is prohibited without the approval of the Architect.

CERTIFICATION:

CONSULTANT:

Stantec

Stantec Consulting Services Inc.
55 Church Street, Suite 801
New Haven, CT
06510
Tel. 203.495.1645
Fax. 203.495.1652
www.stantec.com

Copyright Reserved
The Contractor shall verify and be responsible for all dimensions. Do not scale the drawing — any errors or omissions shall be reported to Stantec without delay.
The Copyrights to all designs and drawings are the property of Stantec. Reproduction or use for any purpose other than that authorized by Stantec is forbidden.

REVISIONS

NO.	DATE	DESCRIPTION

Cranbury Elementary School

Cranbury Elementary School
10 Knowalot Lane, Norwalk, CT
STATE PROJECT NO.: 103-0252 N

DRAWING TITLE:
SITE PLANTING AND LIGHTING PLAN

SCALE:	DRAWN BY:	REVIEWED BY:
1" = 40'	CH/PK/ASM	KPG

DRAWING NO.
C-109

DATE:	JOB NUMBER:
11/18/2021	192311232