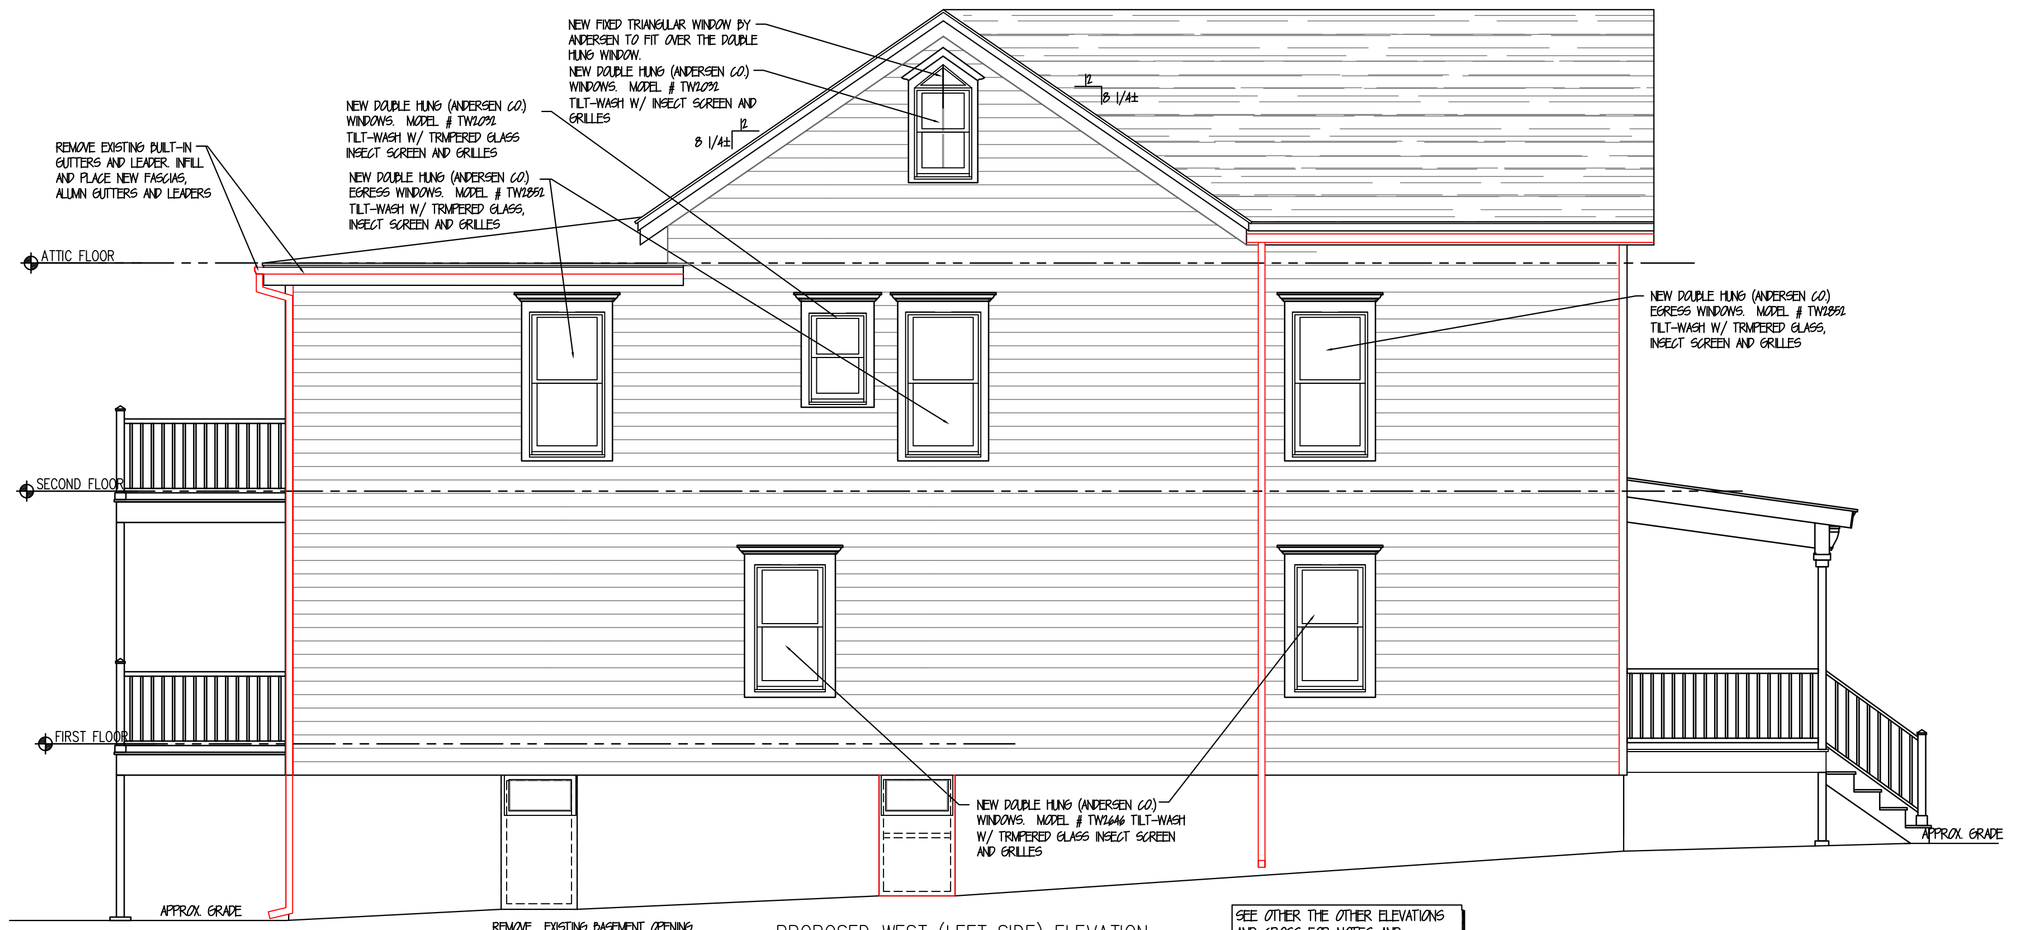

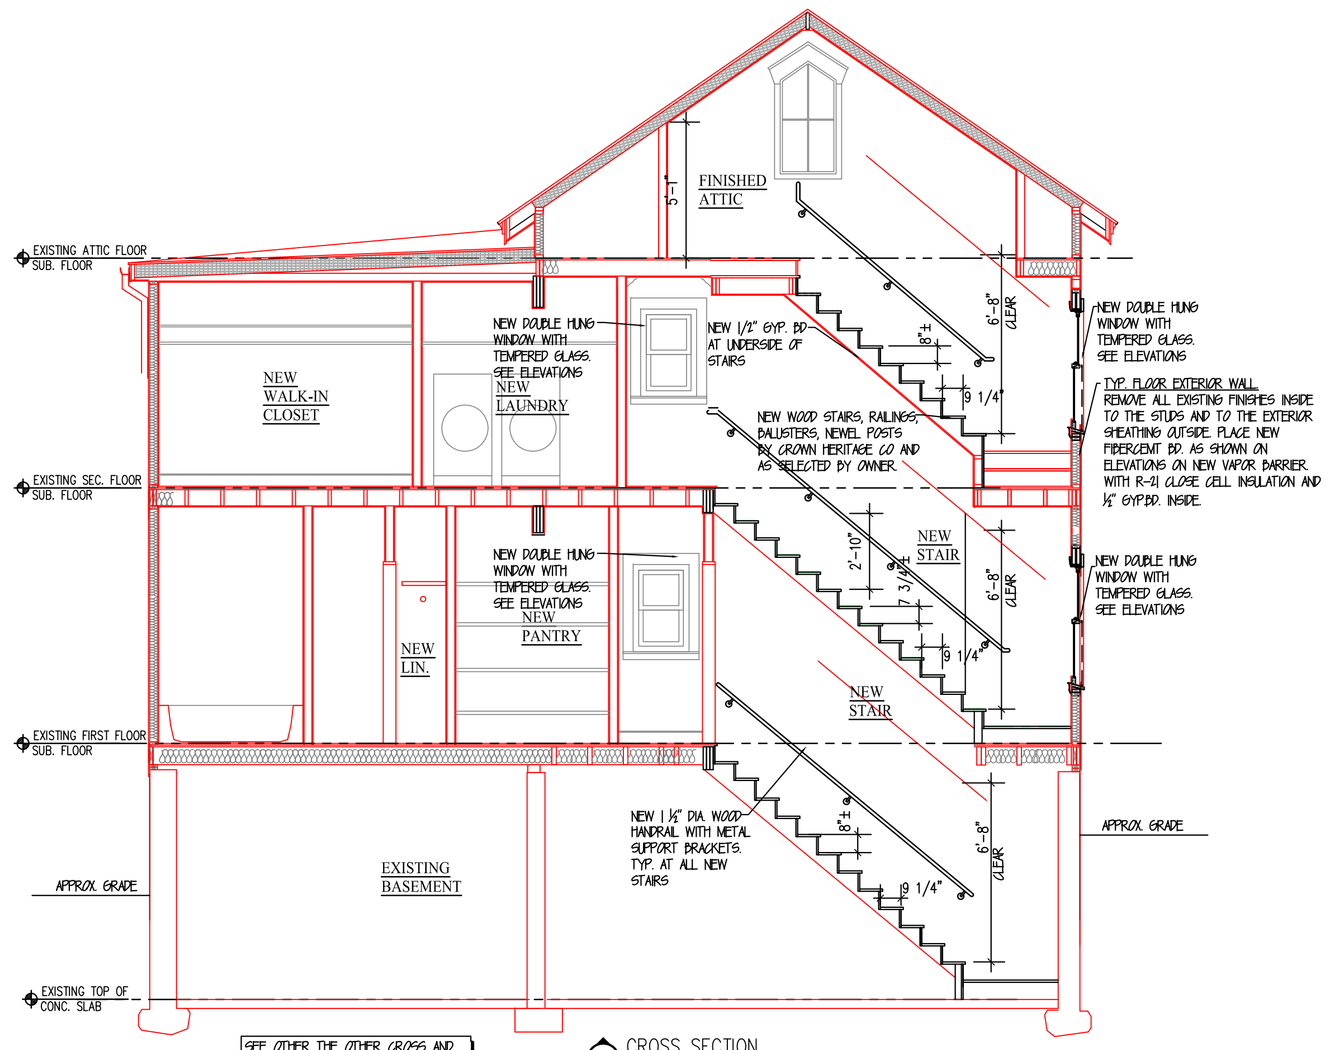

SEE OTHER THE OTHER CROSS AND ELEVATIONS FOR NOTES AND DIMENSIONS NOT SHOWN HERE.

1 CROSS SECTION
SCALE: 1/4" = 1'-0"

THIS DRAWING IS THE PROPERTY OF LF. GARCIA ARCHITECTS LLC. ANY REPRODUCTION OR USE OF THIS DRAWING MUST BE APPROVED BY THE ARCHITECT.

PROJECT NAME & LOCATION:

PROPOSED
INTERIOR AND FACADE
RENOVATIONS FOR:

NORTH WALKE HOUSING CORPORATION

24 Haviland Street
Norwalk CT

PREPARED BY:

L.F. GARCIA ARCHITECTS LLC.

15 BOND ST
E. NORWALK CT. 06855
PHONE (203) 981-5800

REVISION	DATE	COMMENTS

DRAWING TITLE:

PROPOSED
ELEVATION & CROSS SECTION

SCALE:
AS SHOWN

DRAWING NO.
A-4

DATE:
6-13-2016