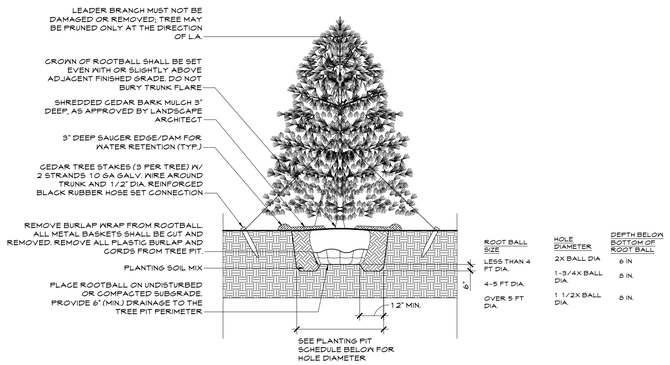

1 EVERGREEN PLANTING

SCALE: N.T.S

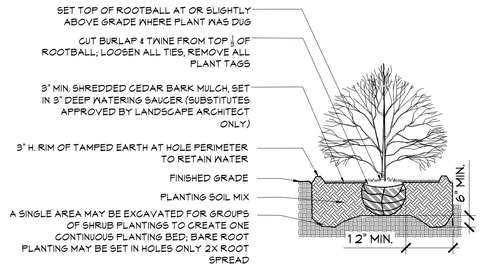

2 SHRUB PLANTING

SCALE: N.T.S

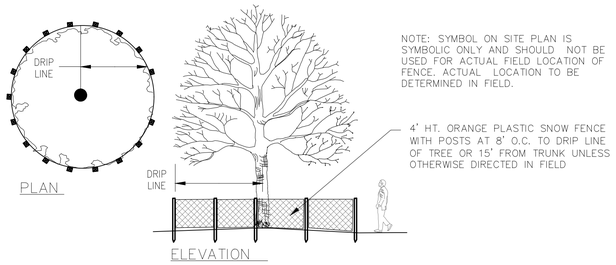

3 TREE PROTECTION

SCALE: N.T.S

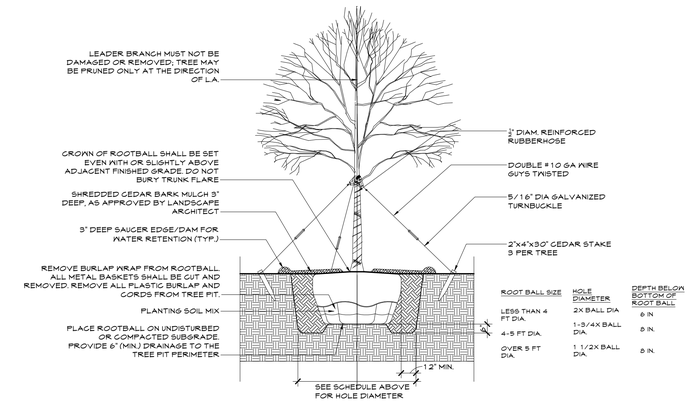

4 DECIDUOUS TREE PLANTING

SCALE: N.T.S

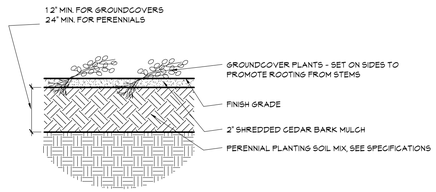

5 GROUNDCOVER PLANTING

SCALE: N.T.S

PLANT LIST

QTY	KEY	BOTANICAL NAME	COMMON NAME	SIZE	REMARKS
Trees					
10	AC	Amelanchier canadensis	Serviceberry	7'-8' HT.	Clumped,B&B
3	ARA	Acer rubrum ' Armstrong'	Armstrong Red Maple	3"-3 1/2" CAL	B&B
13	AR	Acer rubrum 'Red Sunset'	Red Sunset Red Maple	3"-3 1/2" CAL	B&B, May substitue 12 transplanted existing Pin Oak
10	BN	Betula nigra 'Heritage'	River Birch	10'-12' HT.	Clumped, B&B
5	CF	Cornus florida	Flowering Dogwood	7'-8' HT.	B&B
4	CK	Cornus kousa	Kousa Dogwood	6'-7' HT.	B&B
3	NS	Nyssa sylvatica	Black Tupelo	3"-3 1/2" CAL	B&B
8	QB	Quercus biocolor	Swamp White Oak	2"-2 1/2"CAL	B&B
4	QC	Quercus coccinea	Scarlet Oak	3"-3 1/2" CAL	B&B
Shrubs					
70	IG	Ilex glabra 'Shamrock'	Inkberry Holly	3'-3' 1/2" HT.,	7 Gal. Container
88	IV	Ilex verticillata 'Berry Heavy'	Winterberry Holly	5 Gal.	Container
46	CA	Clethra alnifolia 'Vanilla Spice'	Sweet Pepperbush	5 Gal.	Container
61	CS	Cornus servicea 'Kelseyi'	Red Twig Dogwood	5 Gal.	Container
15	CR	Cornus racemosa	Grey Dogwood	5 Gal.	Container
200	RA	Rhus aromatica 'Gro-Low'	Fragrant Sumac	3 Gal.	Container
20	SD	Salix discolor	American Pussy Willow	3 Gal.	Container
50	VA	Viburnum acerfolium	Mapleleaf Viburnum	5 Gal.	Container
30	VD	Viburnum dentatum 'Blue Muffin'	Arrowwood Viburnum	5 Gal.	Container
Biofilter Island #1					
100		Native Perennials (Joe Pye Weed 'Little Joe, New England Aster, Switch Grass 'Heavy Metal', Rose Mallow, Blue Flag Iris)		1 Gal.	Container
*11	CA	Clethra alnifolia	Sweet Pepperbush		
Biofilter Island #2 (Semi-Shaded)					
180		Native Perennials (Joe Pye Weed 'Little Joe, Pennsylvania Sedge Switch Grass 'Heavy Metal',Blue Flag Iris)		1 Gal.	Container
*21	CA	Clethra alnifolia	Sweet Pepperbush		
Biofilter Island #3					
60		Native Perennials (Joe Pye Weed 'Little Joe, New England Aster, Switch Grass 'Heavy Metal', Rose Mallow, Blue Flag Iris, Soft Rush)		1 Gal.	Container
*5	CA	Clethra alnifolia	Sweet Pepperbush		
Biofilter Island #4					
120		Native Perennials (Joe Pye Weed 'Little Joe, New England Aster, Switch Grass 'Heavy Metal', Rose Mallow, Blue Flag Iris, Soft Rush)		1 Gal.	Container
*15	CA	Clethra alnifolia	Sweet Pepperbush		
Rain Garden #1					
60		Native Perennials (Joe Pye Weed 'Little Joe, New England Aster, Switch Grass 'Heavy Metal', Rose Mallow, Blue Flag Iris, Soft Rush)		1 Gal.	Container
*12	IV	Ilex verticillata	Winterberry Holly		
Rain Garden #2					
40		Native Perennials (Joe Pye Weed 'Little Joe, New England Aster, Switch Grass 'Heavy Metal', Rose Mallow, Blue Flag Iris, Soft Rush)		1 Gal.	Container
*7	IV	Ilex verticillata	Winterberry Holly		
Rain Garden #3					
60		Native Perennials (Joe Pye Weed 'Little Joe, New England Aster, Switch Grass 'Heavy Metal', Rose Mallow, Blue Flag Iris, Soft Rush)		1 Gal.	Container
9	IV	Ilex verticillata	Winterberry Holly		
Rain Garden #4					
45		Native Perennials (Joe Pye Weed 'Little Joe, New England Aster, Switch Grass 'Heavy Metal', Rose Mallow, Blue Flag Iris, Soft Rush)		1 Gal.	Container
*7	CS	Cornus servicea 'Kelseyi'	Red Twig Dogwood		
Rain Garden #5					
50		Native Perennials (Joe Pye Weed 'Little Joe, New England Aster, Switch Grass 'Heavy Metal', Rose Mallow, Blue Flag Iris, Soft Rush)		1 Gal.	Container
7	CS	Cornus servicea 'Kelseyi'	Red Twig Dogwood		
Rain Garden #6					
40		Native Perennials (Joe Pye Weed 'Little Joe, New England Aster, Switch Grass 'Heavy Metal', Rose Mallow, Blue Flag Iris, Soft Rush)		1 Gal.	Container
*7	CS	Cornus servicea 'Kelseyi'	Red Twig Dogwood		
Native Upland Perennial Border #1					
200		Native Perennials (Cone Flower, Black Eyed Susan, Bee Balm, Butterfly Weed, Agastache, Switch Grass)		1 Gal.	Container
Native Upland Perennial Border #2					
80		Native Perennials (Cone Flower, Black Eyed Susan, Bee Balm, Butterfly Weed, Agastache, Switch Grass)		1 Gal.	Container

*PLANT QUANTITIES INCLUDED IN PLANT LIST

Seed Mix 'A' (Wet Areas)		
21.50 %	*Panicum clandestinum, Tioga*	Deertongue, Tioga
20.00 %	*Elymus virginicus, 'Madison'*	Virginia Wildrye, 'Madison'
16.60 %	*Andropogon gerardii, 'Niagara'*	Big Bluestem, 'Niagara'
15.00 %	*Echinochloa crusgalli var. frumentacea*	Japanese Millet
10.00 %	*Carex vulpinoidea, PA Ecotype*	Fox Sedge, PA Ecotype
8.00 %	*Panicum virgatum, 'Cave-In-Rock'*	Switchgrass, 'Cave-In-Rock'
4.00 %	*Chamaecrista fasciculata, PA Ecotype*	Partridge Pea, PA Ecotype
1.50 %	*Verbena hastata, PA Ecotype*	Blue Vervain, PA Ecotype
1.00 %	*Heliopsis helianthoides, PA Ecotype*	Oxeye Sunflower, PA Ecotype
1.00 %	*Juncus effusus*	Soft Rush
0.80 %	*Agrostis perennans, Albany Pine Bush-NY Ecotype*	Autumn Bentgrass, Albany Pine Bush-NY Ecotype
0.10 %	*Asclepias incarnata, PA Ecotype*	Swamp Milkweed, PA Ecotype
0.10 %	*Aster novae-angliae, PA Ecotype*	New England Aster, PA Ecotype
0.10 %	*Eupatorium fistulosum, PA Ecotype*	Joe Pye Weed, PA Ecotype
0.10 %	*Eupatorium perfoliatum, PA Ecotype*	Boneset, PA Ecotype
0.10 %	*Monarda fistulosa, Fort Indiantown Gap-PA Ecotype*	Wild Bergamot, Fort Indiantown Gap-PA Ecotype
0.10 %	*Pycnanthemum tenuifolium*	Narrowleaf Mountainmint

Seed Mix 'B' (Upland Slopes)		
29.10 %	*Schizachyrium scoparium, 'Prairie View'-IN Ecotype*	Little Bluestem 'Prairie View'-IN Ecotype
20.00 %	*Sorghastrum nutans, WI Ecotype*	Indiangrass, WI Ecotype
15.00 %	*Elymus virginicus, 'Madison'*	Virginia Wildrye, 'Madison'
8.00 %	*Echinacea purpurea*	Purple Coneflower
5.00 %	*Panicum clandestinum, Tioga*	Deertongue, Tioga
3.00 %	*Chamaecrista fasciculata, PA Ecotype*	Partridge Pea, PA Ecotype
3.00 %	*Coreopsis lanceolata*	Lanceleaf Coreopsis
3.00 %	*Rudbeckia hirta*	Blackeyed Susan
3.00 %	*Verbena hastata, PA Ecotype*	Blue Vervain, PA Ecotype
2.00 %	*Heliopsis helianthoides, PA Ecotype*	Oxeye Sunflower, PA Ecotype
1.50 %	*Asclepias incarnata, PA Ecotype*	Swamp Milkweed, PA Ecotype
1.00 %	*Aster novae-angliae, PA Ecotype*	New England Aster, PA Ecotype
1.00 %	*Pycnanthemum tenuifolium*	Narrowleaf Mountainmint
1.00 %	*Senna hebecarpa, VA & WV Ecotype*	Wild Senna, VA & WV Ecotype
0.80 %	*Tradescantia ohiensis, PA Ecotype*	Ohio Spiderwort, PA Ecotype
0.60 %	*Eupatorium perfoliatum, PA Ecotype*	Boneset, PA Ecotype
0.60 %	*Zizia aurea*	Golden Alexanders
0.50 %	*Baptisia australis, Southern WV Ecotype*	Blue False Indigo, Southern WV Ecotype
0.50 %	*Monarda fistulosa, Fort Indiantown Gap-PA Ecotype*	Wild Bergamot, Fort Indiantown Gap-PA Ecotype
0.50 %	*Solidago nemoralis, PA Ecotype*	Gray Goldenrod, PA Ecotype
0.30 %	*Asclepias syriaca*	Common Milkweed
0.30 %	*Penstemon digitalis*	Tall White Beardtongue
0.20 %	*Solidago rugosa, PA Ecotype*	Wrinkleleaf Goldenrod, PA Ecotype
0.10 %	*Aster umbellatus, PA Ecotype*	Flat Topped White Aster, PA Ecotype

Seed Mix 'C' (Riparian Edges)		
22.10 %	*Panicum clandestinum, Tioga*	Deertongue, Tioga
20.00 %	*Elymus virginicus, 'Madison'*	Virginia Wildrye, 'Madison'
18.00 %	*Andropogon gerardii, 'Niagara'*	Big Bluestem, 'Niagara'
18.00 %	*Sorghastrum nutans, WI Ecotype*	Indiangrass, WI Ecotype
10.00 %	*Panicum virgatum, 'Shawnee'*	Switchgrass, 'Shawnee'
3.00 %	*Rudbeckia hirta*	Blackeyed Susan
2.00 %	*Asclepias incarnata, PA Ecotype*	Swamp Milkweed, PA Ecotype
2.00 %	*Verbena hastata, PA Ecotype*	Blue Vervain, PA Ecotype
1.00 %	*Eupatorium perfoliatum, PA Ecotype*	Boneset, PA Ecotype
1.00 %	*Helenium autumnale, PA Ecotype*	Common Sneezeweed, PA Ecotype
0.70 %	*Aster novae-angliae, PA Ecotype*	New England Aster, PA Ecotype
0.70 %	*Aster umbellatus, PA Ecotype*	Flat Topped White Aster, PA Ecotype
0.70 %	*Zizia aurea, PA Ecotype*	Golden Alexanders, PA Ecotype
0.50 %	*Monarda fistulosa, Fort Indiantown Gap-PA Ecotype*	Wild Bergamot, Fort Indiantown Gap-PA Ecotype
0.30 %	*Solidago rugosa, PA Ecotype*	Wrinkleleaf Goldenrod, PA Ecotype

General Notes

REVOLUTIONARY RENTALS

REVOLUTIONARY RENTAL RESIDENCES

STATE OF MIND

STATE OF CONNECTICUT TONYA A. WILLIAMS LIC. NO. 849 LANDSCAPE ARCHITECT

No.	Revision/Issue	Date

IQ
Imbiano -Quigley
Landscape Architects
31 Mamaroneck Ave
White Plains, New York 10601
admin@iqlandarch.com
(914) 232-0200

Project Name

Uno at I-Park Norwalk
761 Main Avenue
Norwalk, Wilton CT

Drawing Title

Details

Scale	Sheet No.
As Noted	L-2
Date: February 11, 2021	
Drawn By: VA	Checked By: JAI